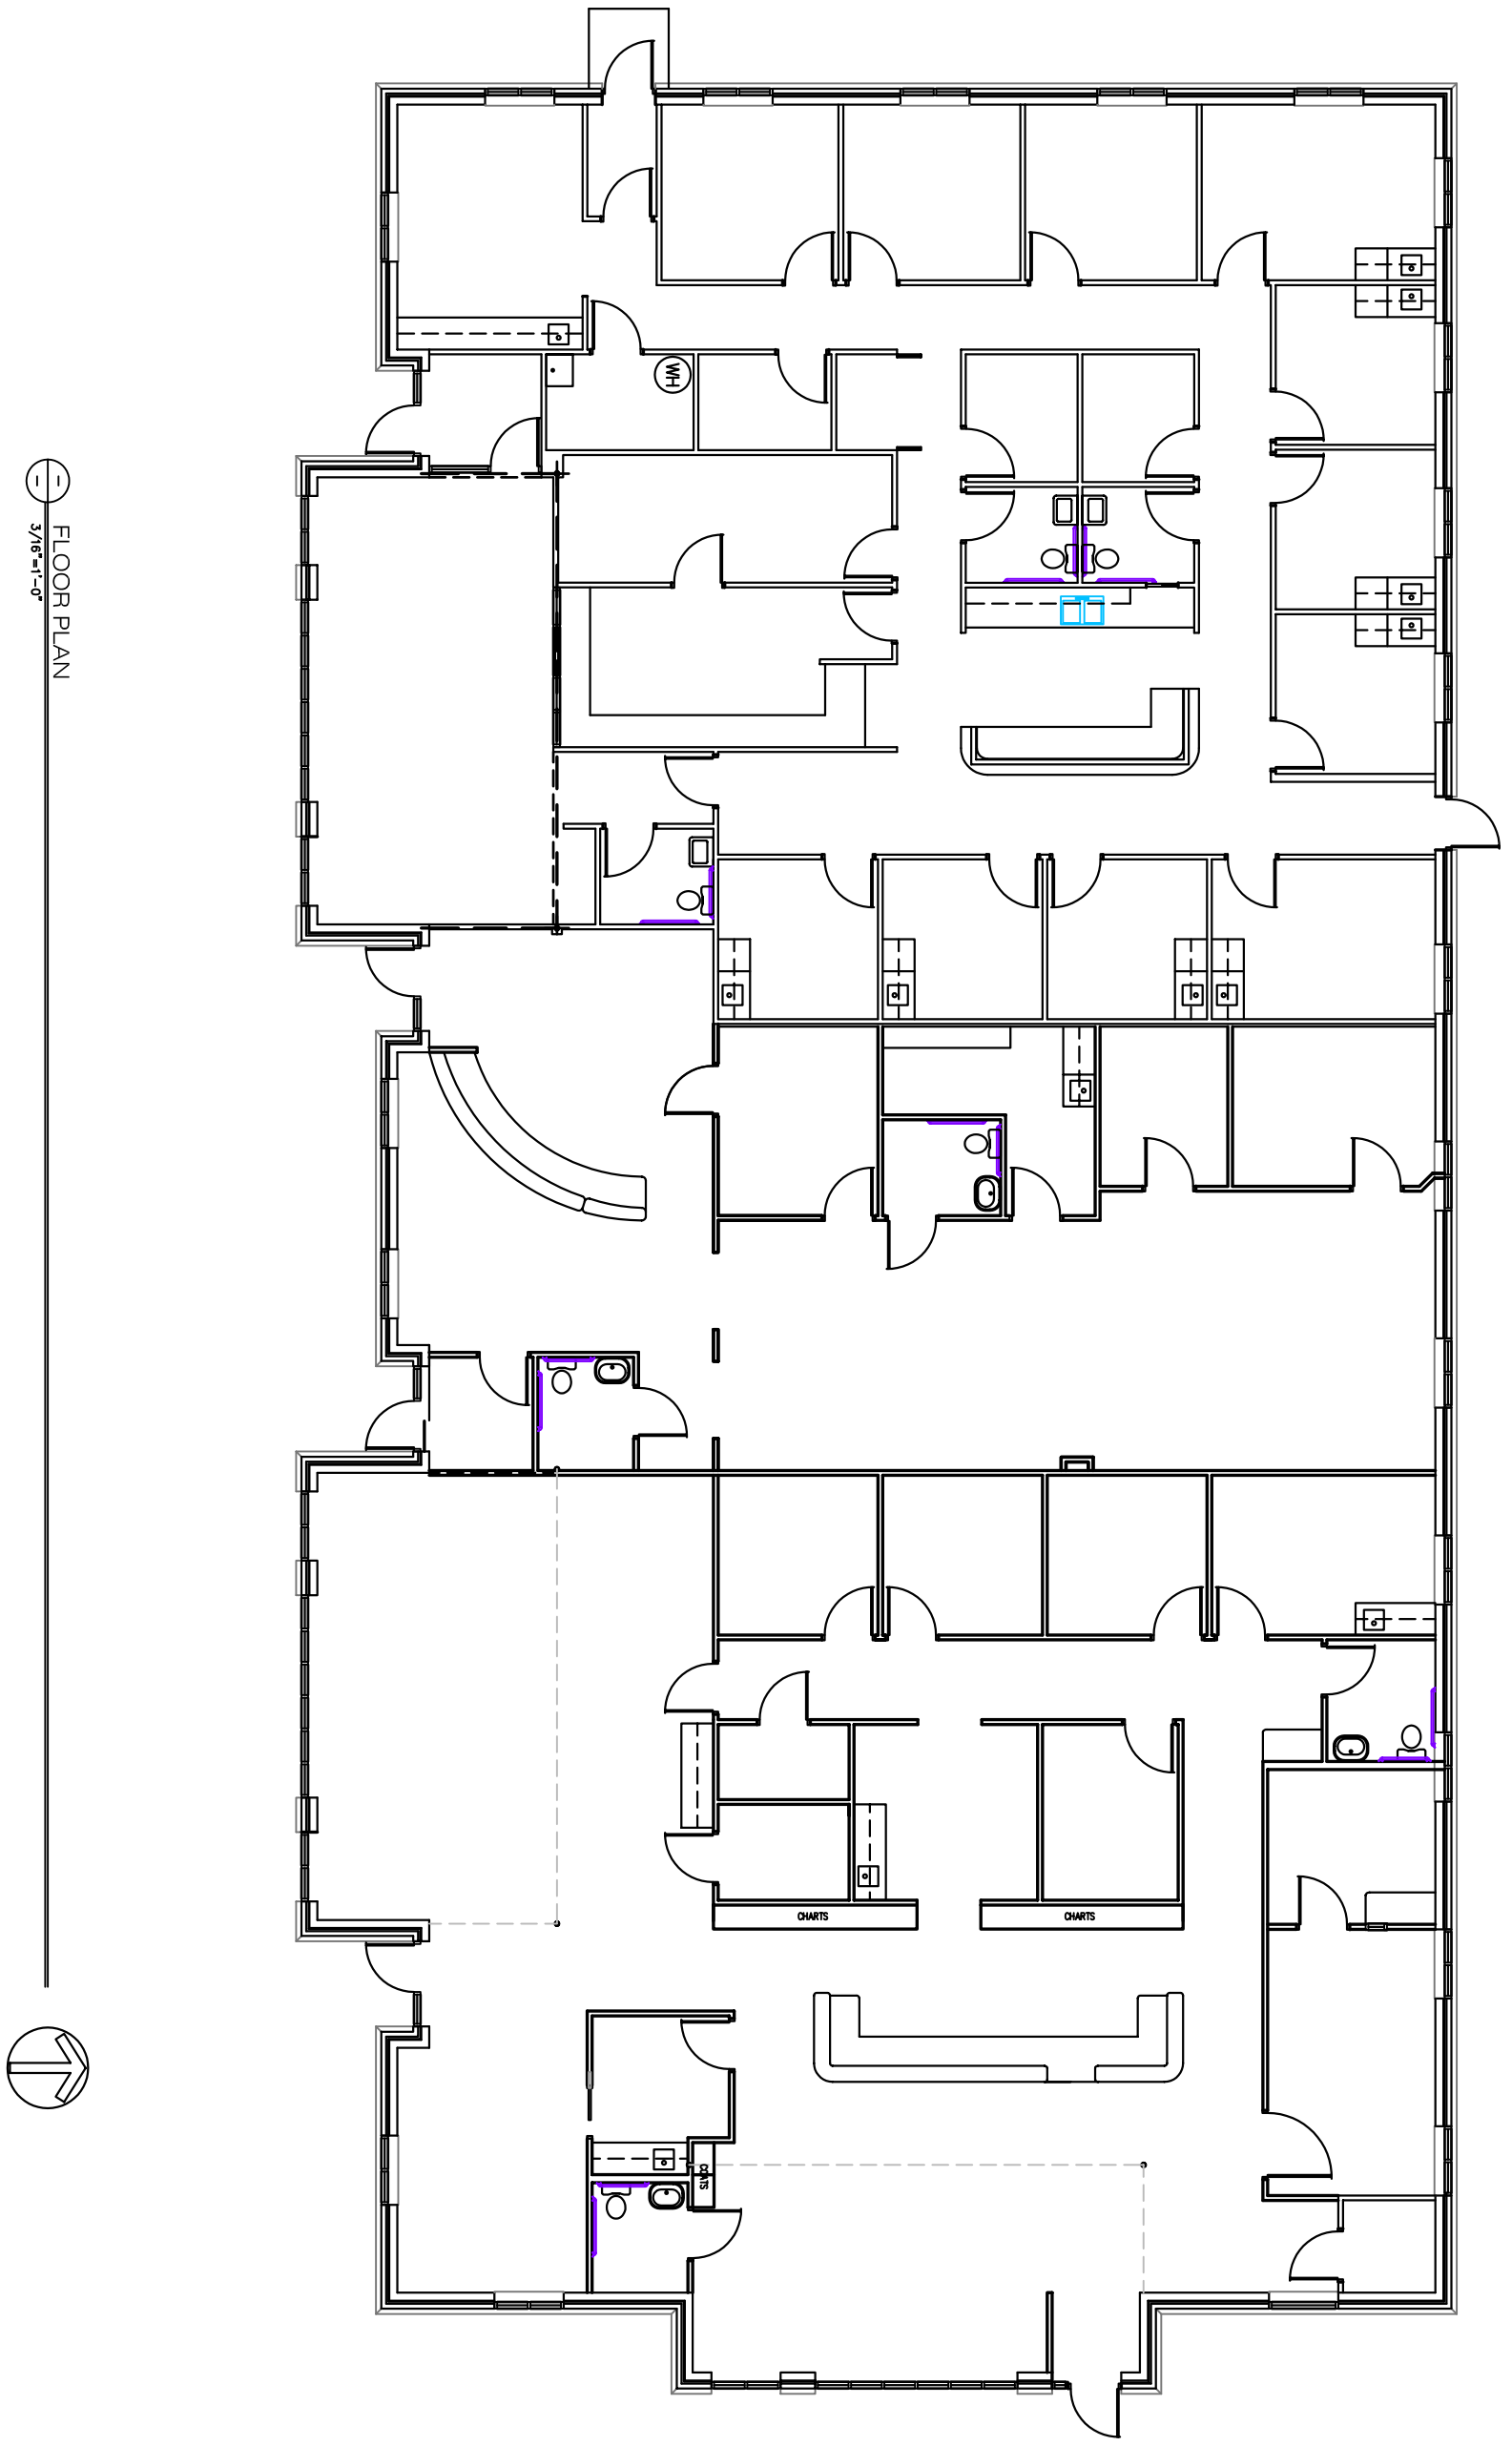

1 FLOOR PLAN
3/16"=1'-0"

OVERALL FLOOR PLAN

TA1

STATE OF OHIO
REGISTERED ARCHITECT
CHARLES A. MOSCONE
No. 10000

contract no.
01-5770
date
3/22/07

CSM INC.
BUILDER / DEVELOPER
1525 CORPORATE WOODS PARKWAY
P.O. BOX 3515
AKRON, OHIO 44309
VOICE: 330-896-3253
FAX: 330-896-3304

NORTON PROFESSIONAL CENTER
1309 NORTON AVE.
NORTON, OHIO 44203

revisions